

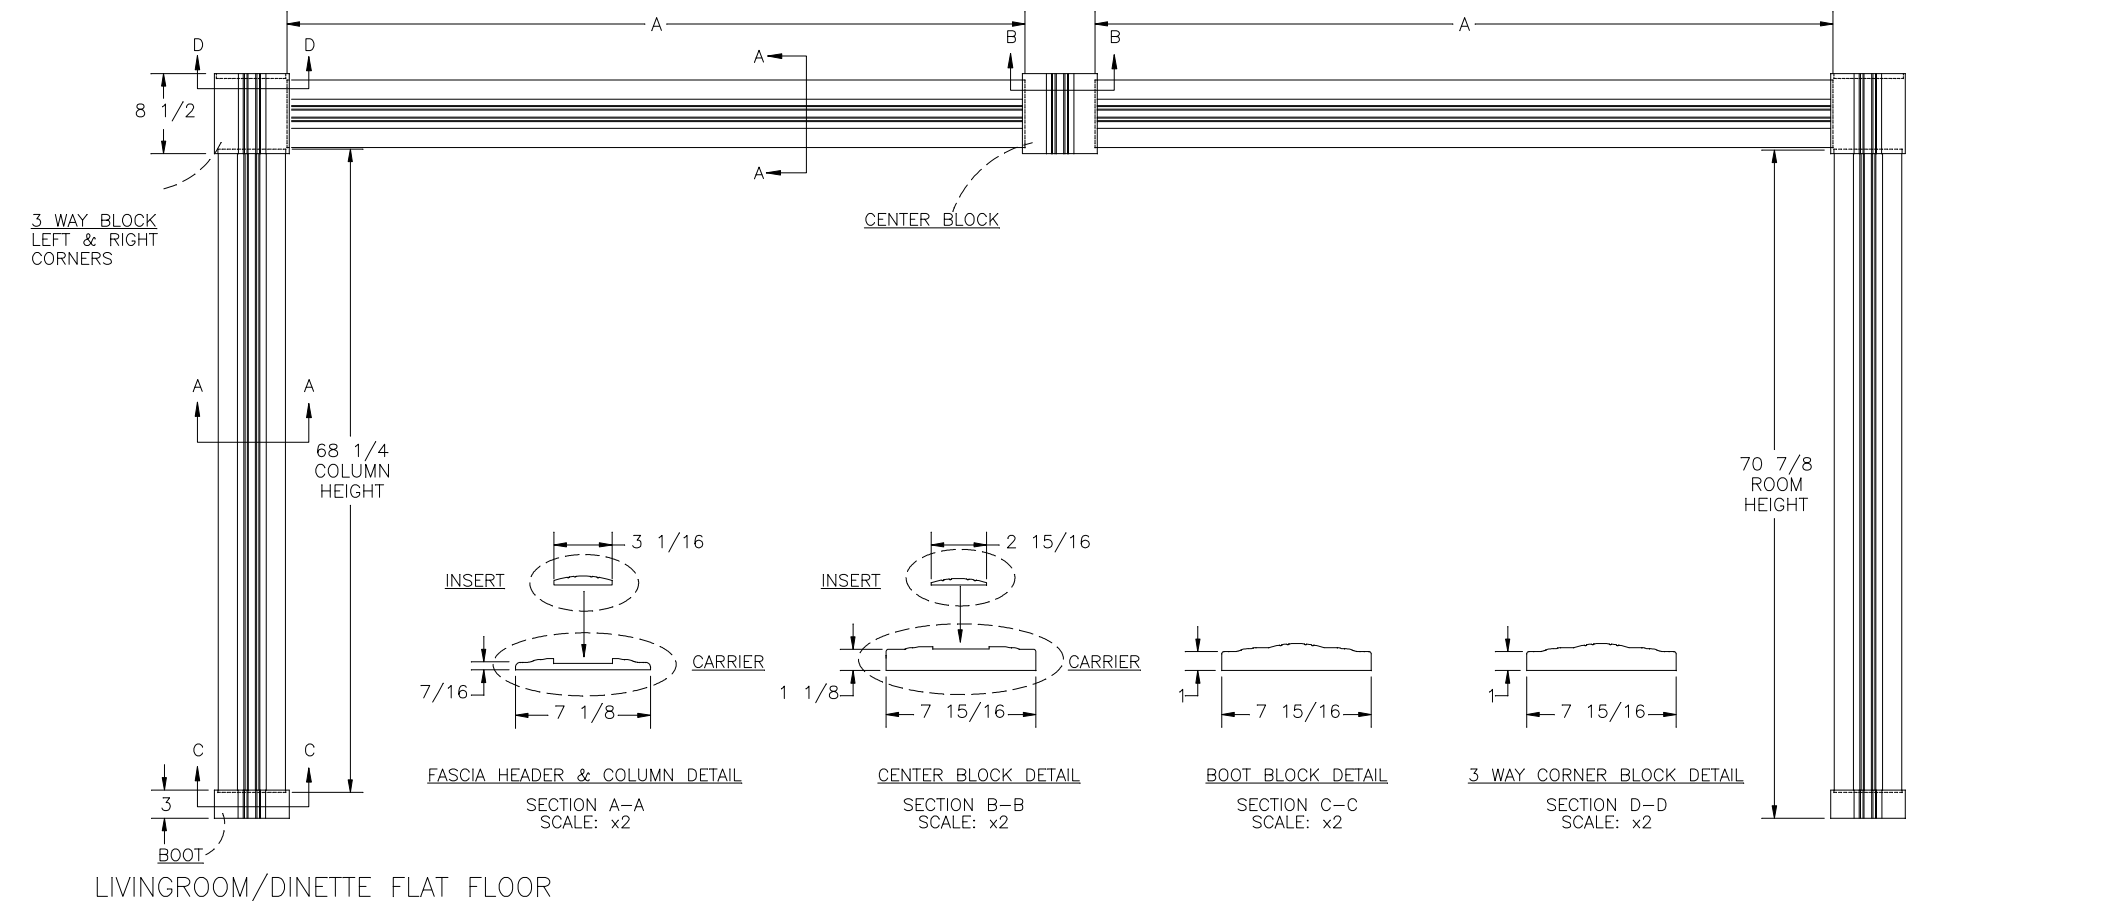


| FLOOR PLAN | FROM FLOOR PLAN<br>S-O OPENING | A<br>HEADER LENGTH |
|------------|--------------------------------|--------------------|
| 3623       | 156 1/2                        | 68 13/16           |
| 4010       | 156 1/2                        | 68 13/16           |
| 4043       | 123 1/4                        | 52 7/16            |
| 4055       | 166 1/2                        | 73 13/16           |
| 4304       | 160 1/2                        | 71 1/8             |
| 4333       | 170 1/2                        | 75 13/16           |

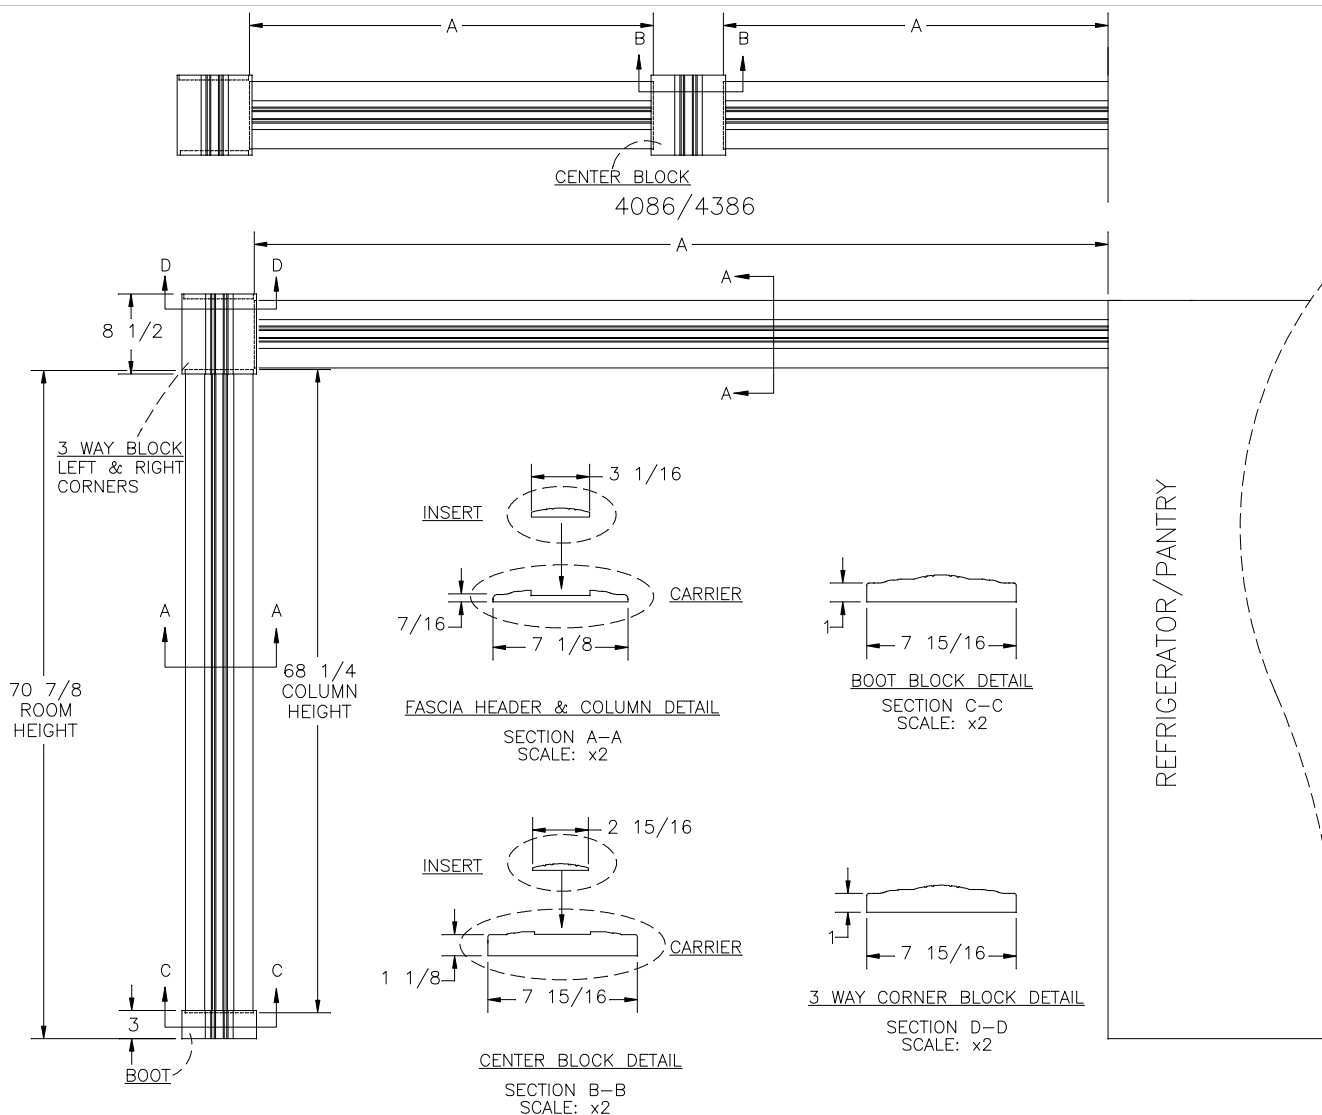

|                                                                                    |        |                                |           |             |                       |               |
|------------------------------------------------------------------------------------|--------|--------------------------------|-----------|-------------|-----------------------|---------------|
| <b>NEWMAR CORP</b><br>P.O. Box 30,<br>Nappanee, IN. 46550<br><br>Title block--75TB | Model: | Sheet                          | Drawn by: | Checked by: | Revision: ADDED 4304  | By: B. S.     |
|                                                                                    | DS DP  | 1 OF 9                         | N. G.     | B. S.       |                       | Date: 6/8/09  |
|                                                                                    | Title: | I.D. # 2009\DP\CAB\KT\MISC2005 | Date:     | Date:       | Revision: ADDED 4333. | By: N. G.     |
|                                                                                    | FASCIA |                                | 11/6/07   | 11/7/07     |                       | Date: 6/25/08 |


| FLOOR PLAN | FROM FLOOR PLAN<br>S-O OPENING | A<br>HEADER LENGTH |
|------------|--------------------------------|--------------------|
| 3625       | 128 1/4                        | 71 1/4             |
| 4016       | 185 3/8                        | 128 1/8            |
| 4086       | 205 1/4                        | 109 3/16           |
| 4086       | 205 1/4                        | 71 7/16            |
| 4386       | 209 1/4                        | 71 7/16            |

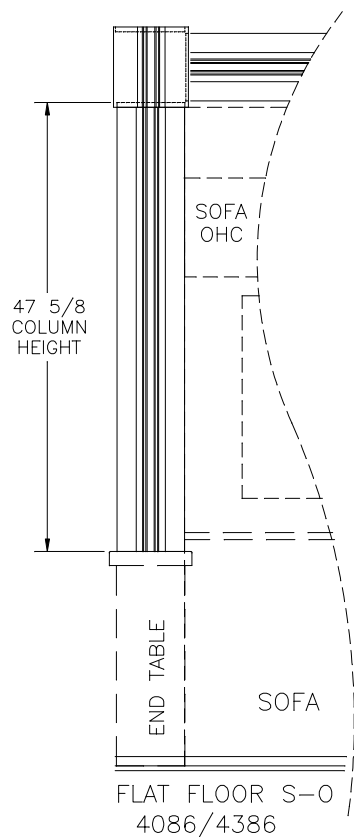

LIVINGROOM/DINETTE FLAT FLOOR


|                                                                                    |                  |                                |                    |                      |                                                                           |               |
|------------------------------------------------------------------------------------|------------------|--------------------------------|--------------------|----------------------|---------------------------------------------------------------------------|---------------|
| <b>NEWMAR CORP</b><br>P.O. Box 30,<br>Nappanee, IN. 46550<br><br>Title block--75TB | Model:<br>DS DP  | Sheet<br>2 OF 9                | Drawn by:<br>N. G. | Checked by:<br>B. S. | Revision: ADDED LENGTH FOR 4086 ON RIGHT SIDE TO EXTEND OVER REFRIGERATOR | By: B. S.     |
|                                                                                    | Title:<br>FASCIA | I.D. # 2009\DP\CAB\KT\MISC2005 | Date:<br>11/6/07   | Date:<br>11/7/07     | CABINET PER (PCR #88201) ECO 707                                          | Date: 8/27/08 |
|                                                                                    |                  |                                |                    |                      | Revision: ADDED CENTER BLOCK FOR 4086 & 4386 FASCIA. (PCR #87999) 3625    | By: N. G.     |
|                                                                                    |                  |                                |                    |                      | FASCIA LENGTH 71 1/4" ILO 77 1/2". (ECO #342)                             | Date: 6/25/08 |

| FLOOR PLAN | FROM FLOOR PLAN<br>S-O OPENING | A<br>HEADER LENGTH |
|------------|--------------------------------|--------------------|
| 4386       | 179 3/8                        | 84 1/2             |

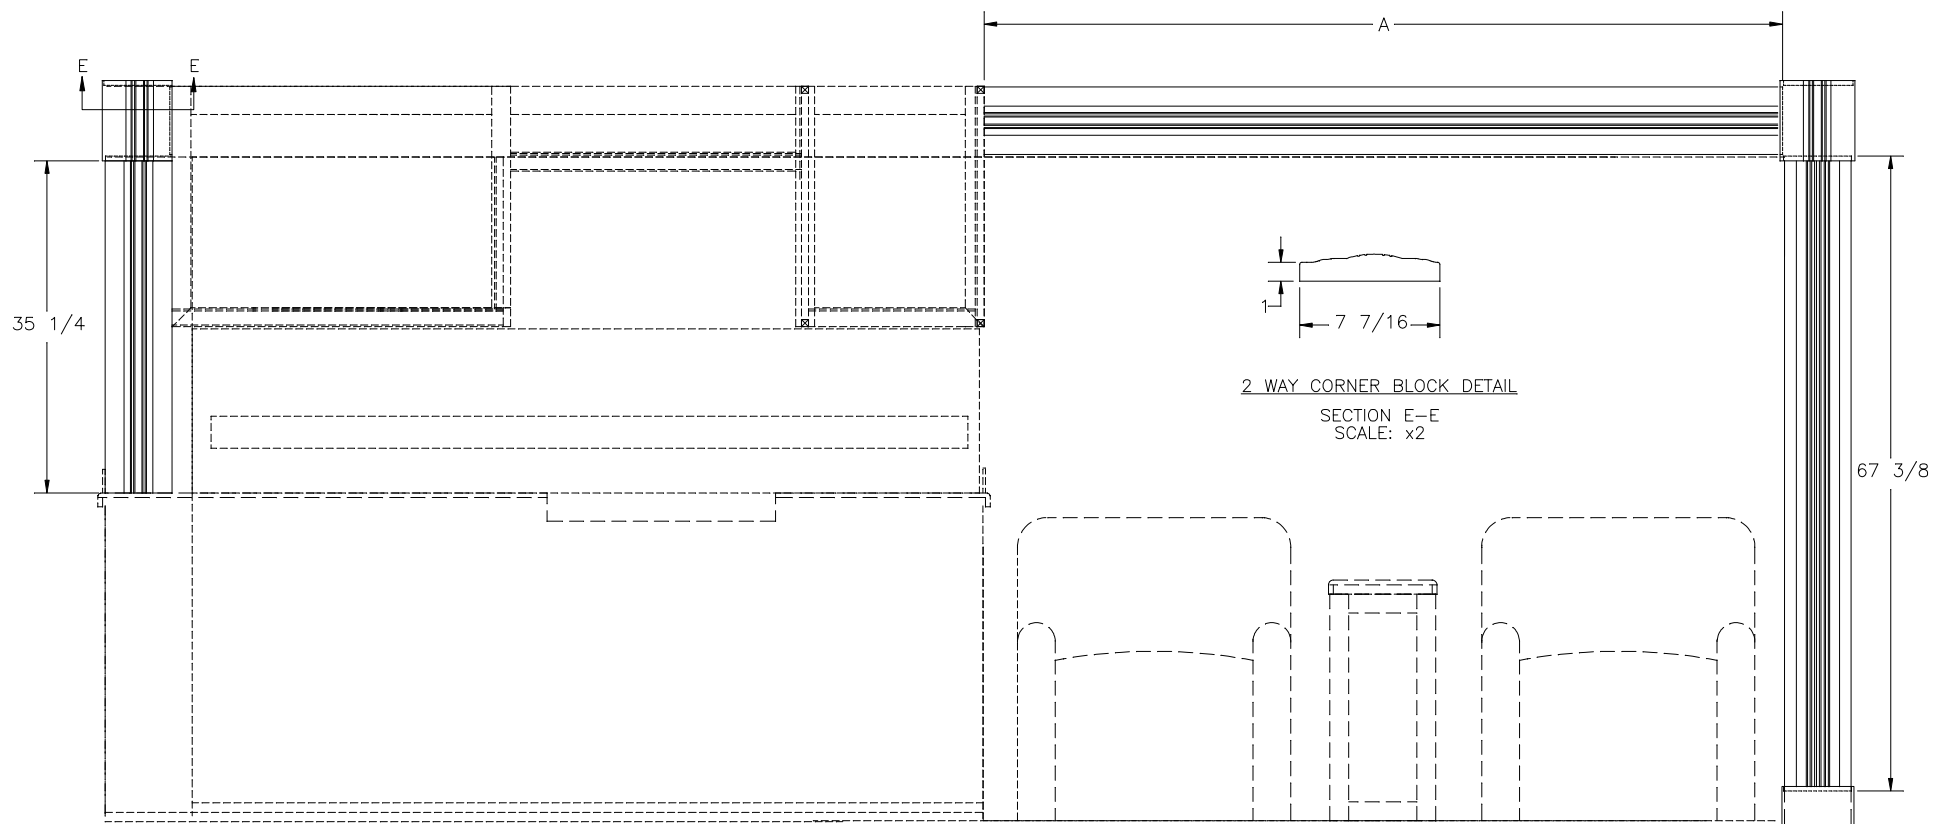


# KITCHEN FLAT FLOOR

|                                                                                    |                  |                                |                    |                      |                                                                                                |                            |
|------------------------------------------------------------------------------------|------------------|--------------------------------|--------------------|----------------------|------------------------------------------------------------------------------------------------|----------------------------|
| <b>NEWMAR CORP</b><br>P.O. Box 30,<br>Nappanee, IN. 46550<br><br>Title block--75TB | Model:<br>DS DP  | Sheet<br>3 OF 9                | Drawn by:<br>N. G. | Checked by:<br>B. S. | Revision: ADDED CORNER BLOCK ON LEFT SIDE, & REMOVED MIDDLE BLOCK PER<br>ECO #703 (PCR #88215) | By: B. S.<br>Date: 9/4/08  |
|                                                                                    | Title:<br>FASCIA | I.D. # 2009\DP\CAB\KT\MISC2005 | Date:<br>11/6/07   | Date:<br>11/7/07     | Revision: ADDED SHEET FOR 4386 KIT FASCIA                                                      | By: K. C.<br>Date: 5/29/08 |
|                                                                                    |                  |                                |                    |                      |                                                                                                |                            |

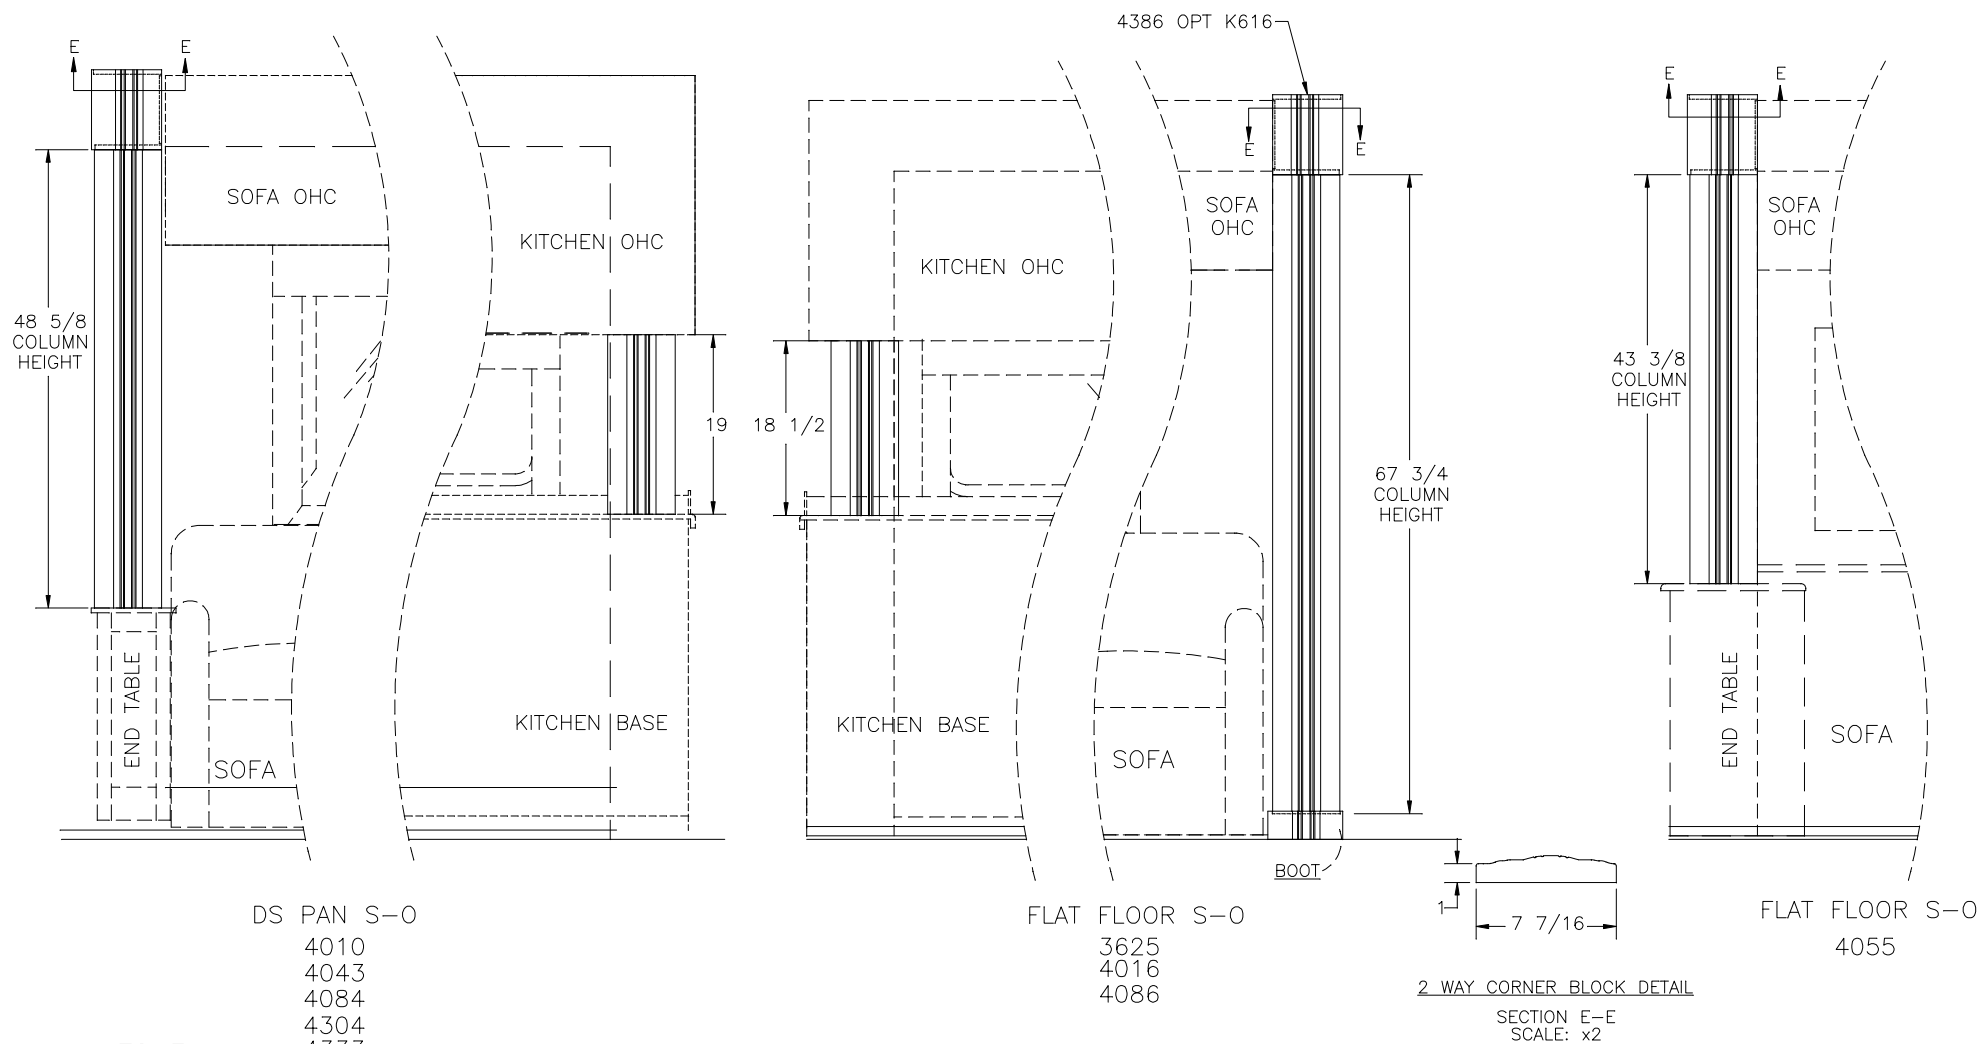

|                                                                                    |        |                                |           |             |                                                        |              |
|------------------------------------------------------------------------------------|--------|--------------------------------|-----------|-------------|--------------------------------------------------------|--------------|
| <b>NEWMAR CORP</b><br>P.O. Box 30,<br>Nappanee, IN. 46550<br><br>Title block--75TB | Model: | Sheet                          | Drawn by: | Checked by: | Revision: ADDED 4304                                   | By: B. S.    |
|                                                                                    | DS DP  | 4 OF 9                         | N. G.     | B. S.       |                                                        | Date: 6/8/09 |
|                                                                                    | Title: | I.D. # 2009\DP\CAB\KT\MISC2005 | Date:     | Date:       | Revision: ADDED CORNER BLOCK PER ECO #703 (PCR #88215) | By: B. S.    |
|                                                                                    | FASCIA |                                | 11/6/07   | 11/7/07     |                                                        | Date: 9/4/08 |

| FLOOR PLAN             | FROM FLOOR PLAN<br>S-O OPENING | A<br>HEADER LENGTH | B<br>HEADER LENGTH |
|------------------------|--------------------------------|--------------------|--------------------|
| 3623, 4055, 4084       | 73 1/2                         | 63 1/4             |                    |
| 3625, 4010, 4016       | 86                             | 75 3/4             |                    |
| 4043, 4086, 4304, 4386 |                                |                    |                    |
| 4333                   | 143 5/16                       | 86 11/16           | 39 7/8             |

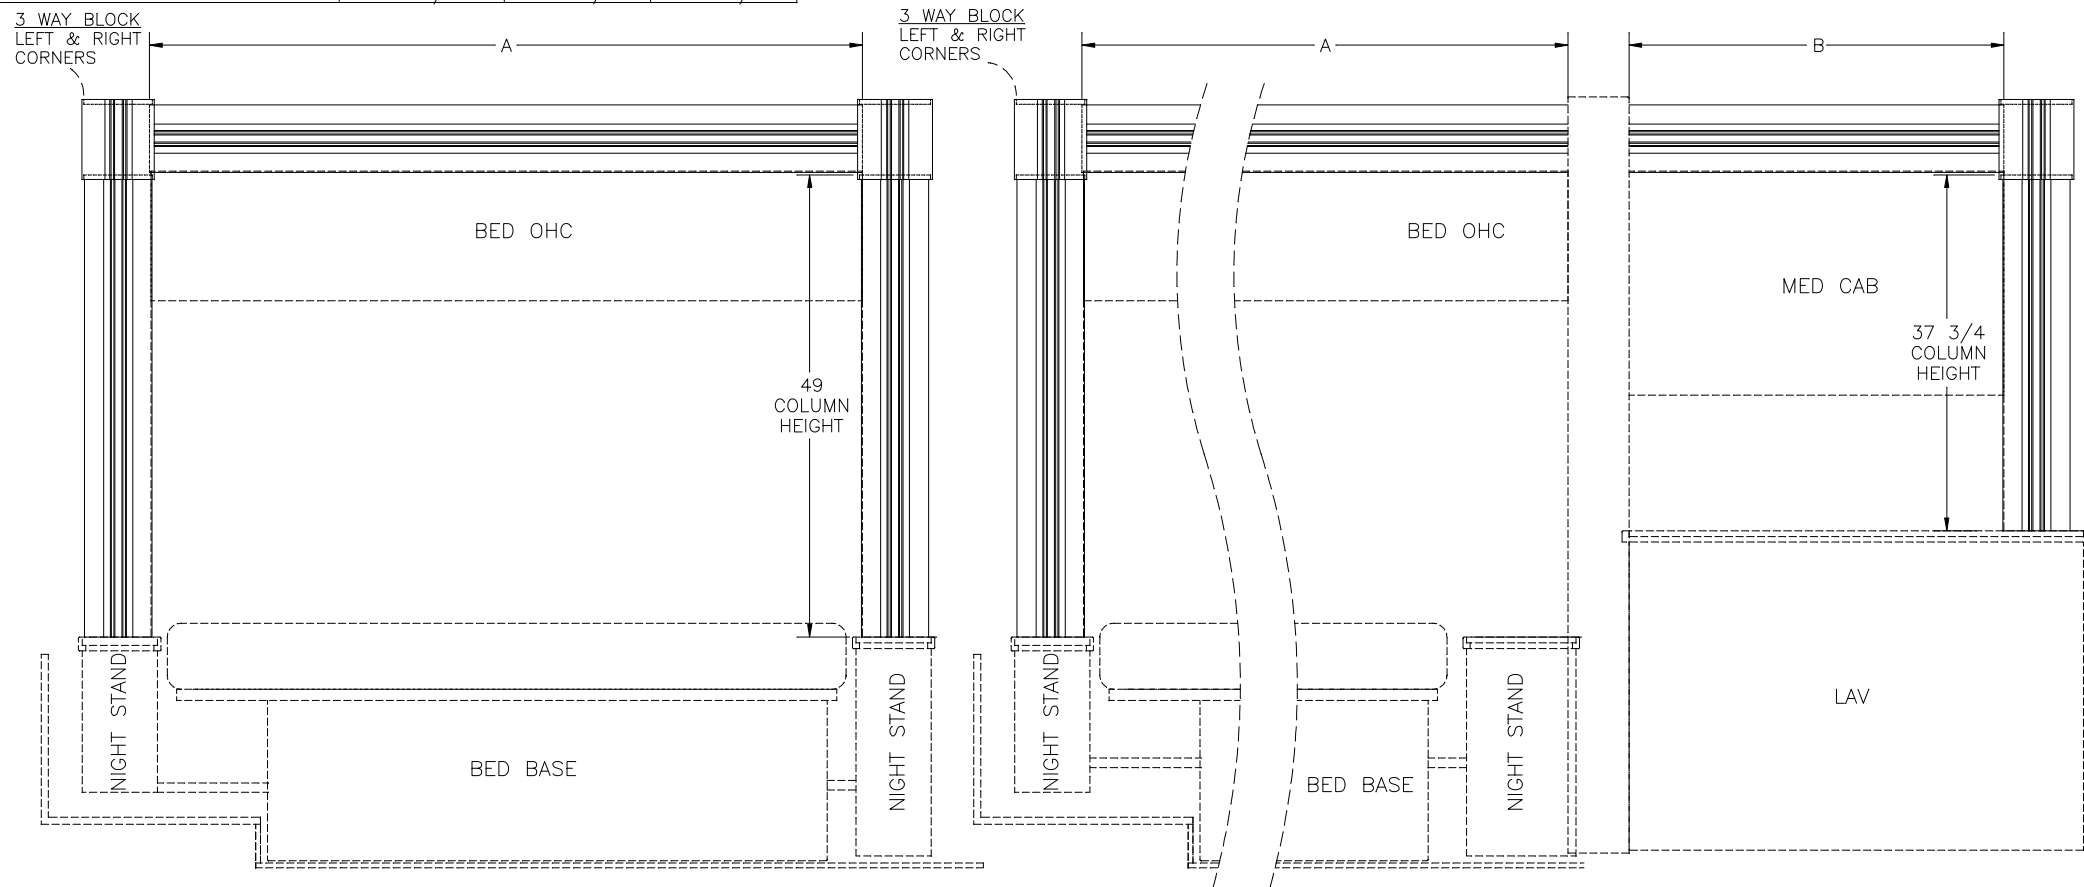


4333

BEDROOM

|                                                                                    |        |                                |           |             |                       |               |
|------------------------------------------------------------------------------------|--------|--------------------------------|-----------|-------------|-----------------------|---------------|
| <b>NEWMAR CORP</b><br>P.O. Box 30,<br>Nappanee, IN. 46550<br><br>Title block--75TB | Model: | Sheet                          | Drawn by: | Checked by: | Revision: ADDED 4304  | By: B. S.     |
|                                                                                    | DS DP  | 5 OF 9                         | N. G.     | B. S.       |                       | Date: 6/8/09  |
|                                                                                    | Title: | I.D. # 2009\DP\CAB\KT\MISC2005 | Date:     | Date:       | Revision: ADDED 4333. | By: N. G.     |
|                                                                                    | FASCIA |                                | 11/6/07   | 11/7/07     |                       | Date: 6/25/08 |


| FLOOR PLAN | FROM FLOOR PLAN<br>S-O OPENING | A<br>HEADER LENGTH |
|------------|--------------------------------|--------------------|
| 3623       | 72 3/4                         | 62 3/8             |
| 3625, 4010 | 85                             | 74 5/8             |
| 4016       | 84                             | 73 5/8             |
| 4304, 4333 | 88                             | 77 5/8             |

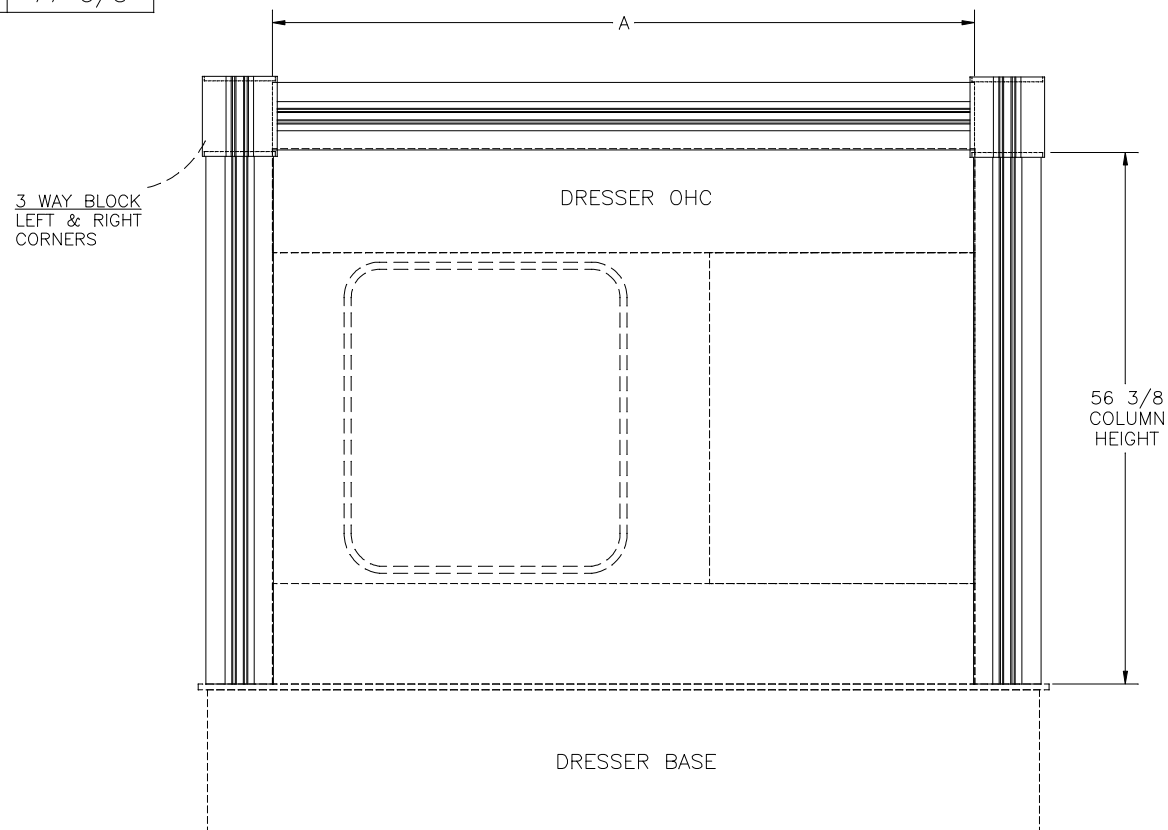

# DRESSER

|                                                                                    |                  |                                |                    |                      |                                                                  |                            |
|------------------------------------------------------------------------------------|------------------|--------------------------------|--------------------|----------------------|------------------------------------------------------------------|----------------------------|
| <b>NEWMAR CORP</b><br>P.O. Box 30,<br>Nappanee, IN. 46550<br><br>Title block--75TB | Model:<br>DS DP  | Sheet<br>6 OF 9                | Drawn by:<br>N. G. | Checked by:<br>B. S. | Revision: ADDED 4304                                             | By: B. S.                  |
|                                                                                    | Title:<br>FASCIA | I.D. # 2009\DP\CAB\KT\MISC2005 | Date:<br>11/6/07   | Date:<br>11/7/07     | Revision: ADDED 4333, MOVED 4086 TO SHEET 7 WITH SIMILAR DETAIL. | Date: 6/8/09               |
|                                                                                    |                  |                                |                    |                      |                                                                  | By: N. G.<br>Date: 6/25/08 |

| FLOOR PLAN | FROM FLOOR PLAN<br>S-O OPENING | A<br>HEADER LENGTH |
|------------|--------------------------------|--------------------|
| 4043       | 165 3/4                        | 84 1/4             |
| 4086       | 126 7/8                        | 82 1/4             |
| 4086       | 126 7/8                        | 32 1/2             |
| 4386       | 146 7/8                        | 82 1/4             |

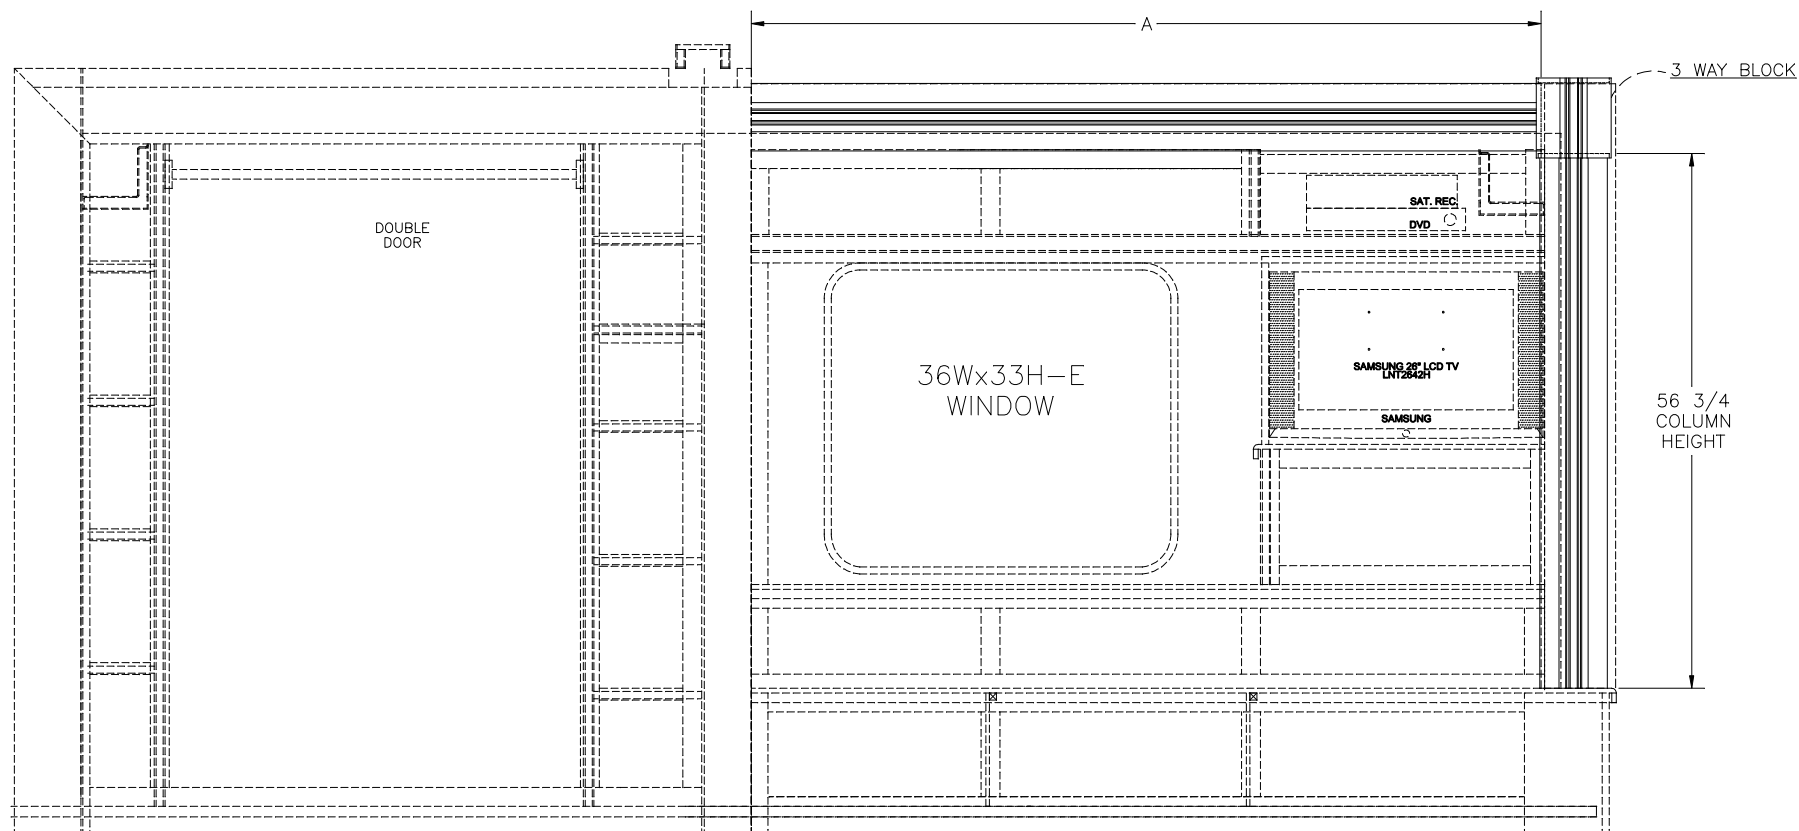


FRONT VIEW

WARD & DRESSER

|                                                                                    |        |                                |           |             |                                                                        |               |
|------------------------------------------------------------------------------------|--------|--------------------------------|-----------|-------------|------------------------------------------------------------------------|---------------|
| <b>NEWMAR CORP</b><br>P.O. Box 30,<br>Nappanee, IN. 46550<br><br>Title block--75TB | Model: | Sheet                          | Drawn by: | Checked by: | Revision: ADDED ANOTHER PIECE FOR THE 4086 FLOOR PLAN PER (PCR #88201) | By: B. S.     |
|                                                                                    | DS DP  | 7 OF 9                         | N. G.     | B. S.       | ECO 707                                                                | Date: 8/27/08 |
|                                                                                    | Title: | I.D. # 2009\DP\CAB\KT\MISC2005 | Date:     | Date:       | Revision: ADDED 4086 TO THIS DETAIL ILO SHEET 6.                       | By: N. G.     |
|                                                                                    | FASCIA |                                | 11/6/07   | 11/7/07     |                                                                        | Date: 6/25/08 |


| FLOOR PLAN | FROM FLOOR PLAN<br>S-O OPENING | A<br>HEADER LENGTH |
|------------|--------------------------------|--------------------|
| 4043       | 165 3/4                        | 80 3/8             |

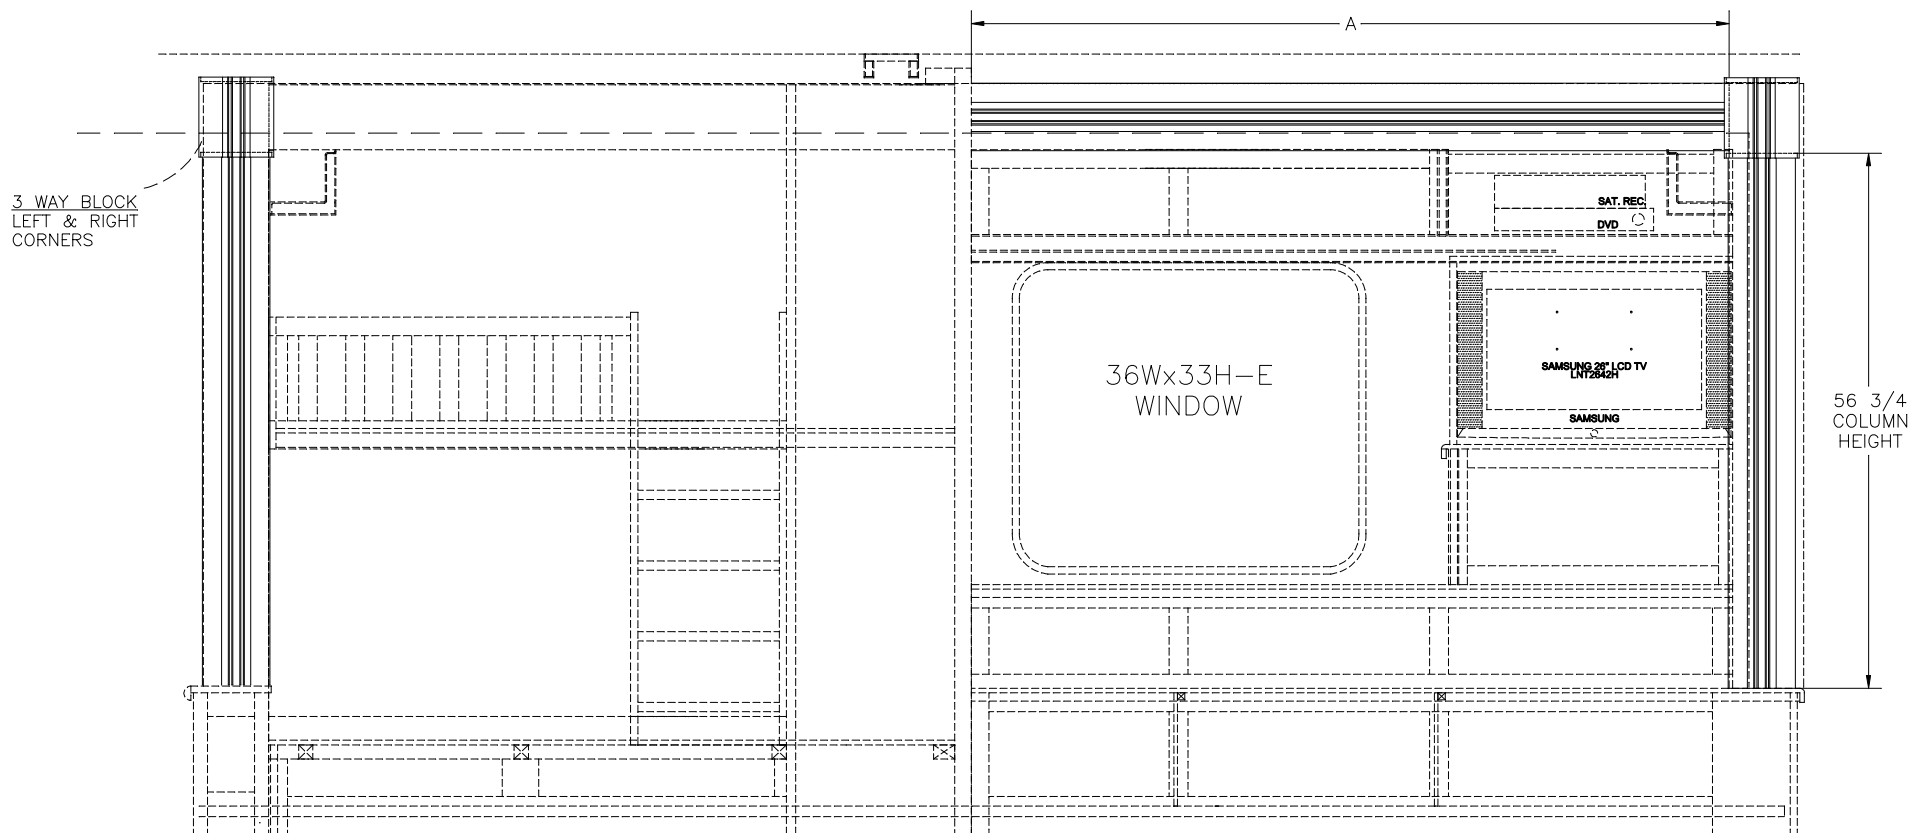

# DRESSER & BUNKS (K047)



|                                                                                    |        |                                |           |             |                                   |               |
|------------------------------------------------------------------------------------|--------|--------------------------------|-----------|-------------|-----------------------------------|---------------|
| <b>NEWMAR CORP</b><br>P.O. Box 30,<br>Nappanee, IN. 46550<br><br>Title block--75TB | Model: | Sheet                          | Drawn by: | Checked by: | Revision: ADDED SHEET FOR DS 4043 | By: K. C.     |
|                                                                                    | DS DP  | (K047)                         | 8 OF 9    | N. G.       | B. S.                             | Date: 4/28/08 |
|                                                                                    | Title: | I.D. # 2009\DP\CAB\KT\MISC2005 | Date:     | Date:       | Revision:                         | By:           |
|                                                                                    | FASCIA |                                | 11/6/07   | 11/7/07     |                                   | Date:         |

| FLOOR PLAN | FROM FLOOR PLAN<br>S-O OPENING | INSIDE DIMENSION<br>S-O WALL TO S-O WALL | HEADER LENGTH -A | O/A LENGTH -B | HEADER LENGTH -C | HEADER LENGTH -D |
|------------|--------------------------------|------------------------------------------|------------------|---------------|------------------|------------------|
| 4084       | 298 3/4                        | 288 1/4                                  | 70 3/4           | 210 1/2       | 101 1/2          | 101 1/2          |

 


3 WAY CORNER BLOCK DETAIL

SECTION D-D  
SCALE: x2

 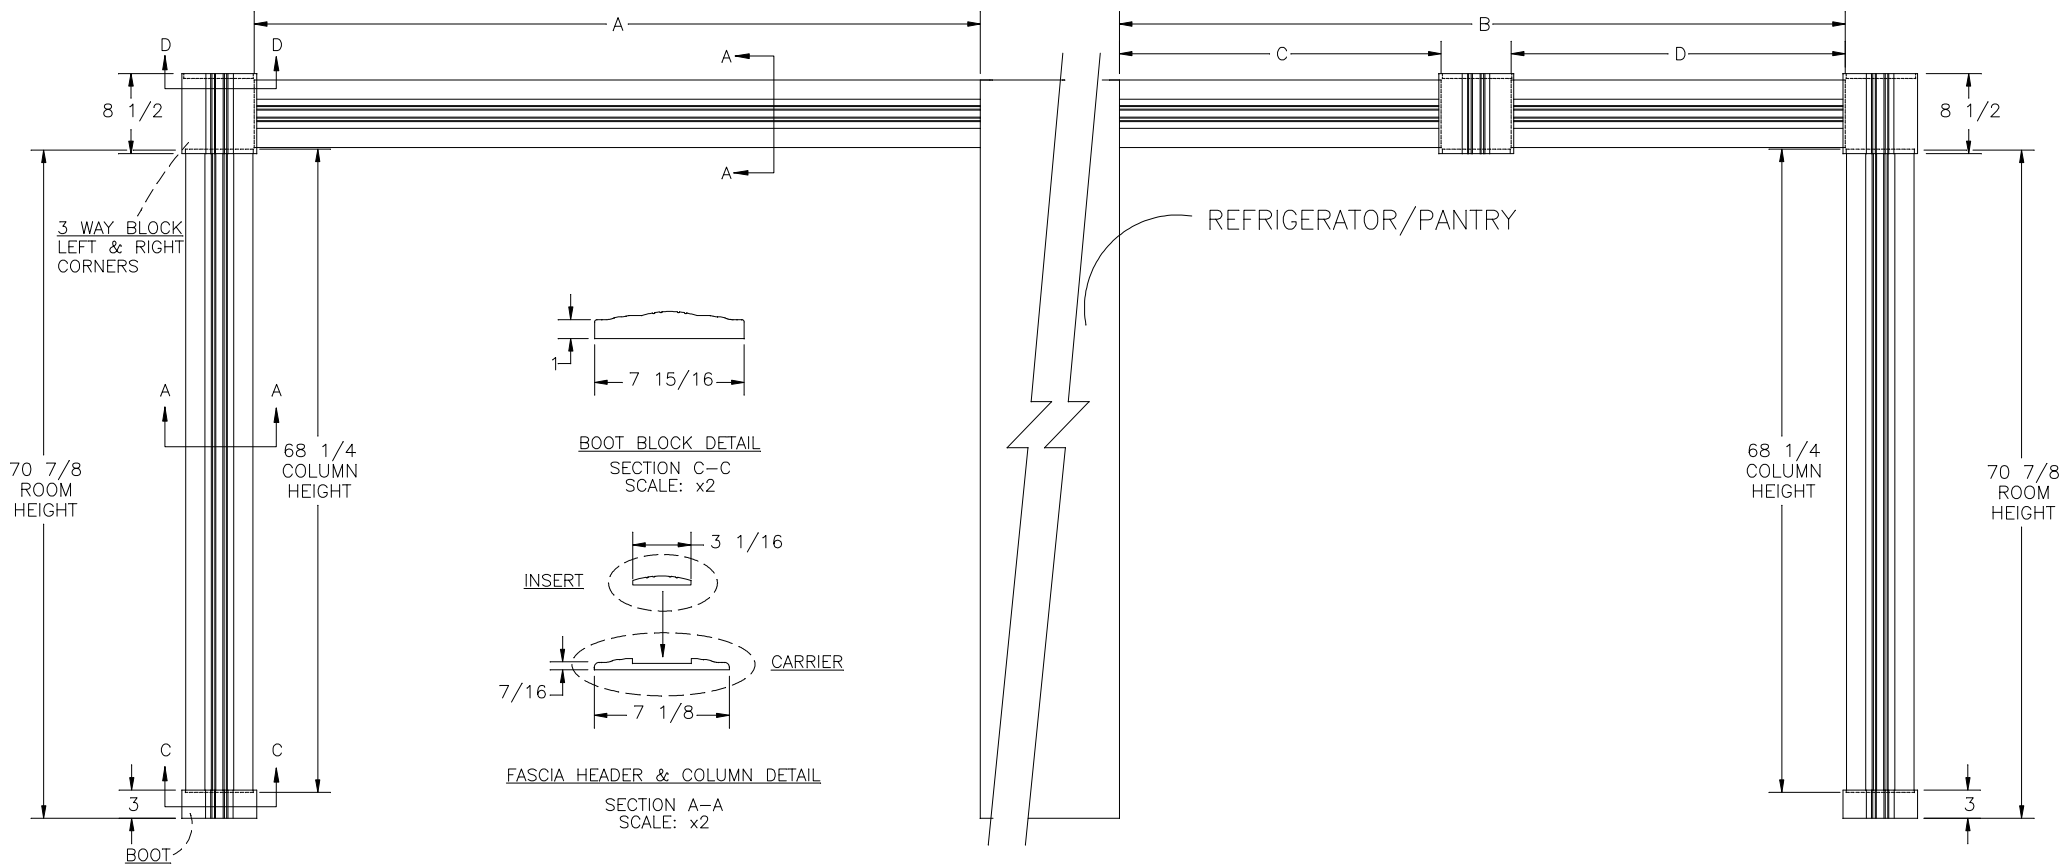

BOOT BLOCK DETAIL  
SECTION C-C  
SCALE: x2

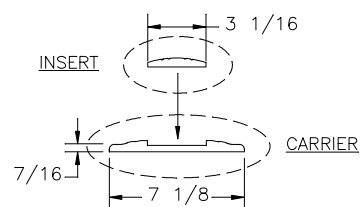

FASCIA HEADER & COLUMN DETAIL  
SECTION A-A  
SCALE: x2

DSDP 4084 ODS FULL WALL SLIDE FASCIA

|                                                                                    |        |                                |           |             |                                                                                      |               |
|------------------------------------------------------------------------------------|--------|--------------------------------|-----------|-------------|--------------------------------------------------------------------------------------|---------------|
| <b>NEWMAR CORP</b><br>P.O. Box 30,<br>Nappanee, IN. 46550<br><br>Title block--75TB | Model: | Sheet                          | Drawn by: | Checked by: | Revision: REVISED HEADER LENGTHS PER NEW REFER DESIGN (ECO #287), CENTER BLOCK ADDED | By: R. N.     |
|                                                                                    | DS DP  | 9 OF 9                         | N. G.     | B. S.       | TO BREAK HEADER LENGTH UP ON FRONT SIDE OF REFER CABINET PER (PCR #87835)            | Date: 5/22/08 |
|                                                                                    | Title: | I.D. # 2009\DP\CAB\KT\MISC2005 | Date:     | Date:       | Revision: DSDP 4084 FULL WALL SLIDE FASCIA ADDED                                     | By: R. N.     |
|                                                                                    | FASCIA |                                | 11/6/07   | 11/7/07     |                                                                                      | Date: 4/7/08  |