

FASCIA PART NUMBERS


BALTIC BEECH (STD)
VERT/HORZ CARRIER 96" - 108683
VERT/HORZ CARRIER 72" - 108684
CORNER BLOCK - 108685
CENTER BLOCK - 108687
VERT/HORZ INSERT 96" - 108688
VERT/HORZ INSERT 72" - 108689
LH BOOT BLOCK - 108690

FALL SPICE (OPT)
VERT/HORZ CARRIER 96" - 108691
VERT/HORZ CARRIER 72" - 108692
CORNER BLOCK - 108693
CENTER BLOCK - 108695
VERT/HORZ INSERT 96" - 108696
VERT/HORZ INSERT 72" - 108697
LH BOOT BLOCK - 108698

COASTAL CHERRY HARDWOOD (OPT)
VERT/HORZ CARRIER 96" - 108707
VERT/HORZ CARRIER 72" - 108708
CORNER BLOCK - 108709
CENTER BLOCK - 108710
VERT/HORZ INSERT 96" - 108711
VERT/HORZ INSERT 72" - 108712
LH BOOT BLOCK - 108713

PLATINUM GREY (OPT)
VERT/HORZ CARRIER 96" - 108714
VERT/HORZ CARRIER 72" - 108715
CORNER BLOCK - 108716
CENTER BLOCK - 108717
VERT/HORZ INSERT 96" - 108718
VERT/HORZ INSERT 72" - 108719
LH BOOT BLOCK - 108720

GINGER MAPLE HARDWOOD (OPT)
VERT/HORZ CARRIER 96" - 108721
VERT/HORZ CARRIER 72" - 108722
CORNER BLOCK - 108723
CENTER BLOCK - 108724
VERT/HORZ INSERT 96" - 108725
VERT/HORZ INSERT 72" - 108726
LH BOOT BLOCK - 108727

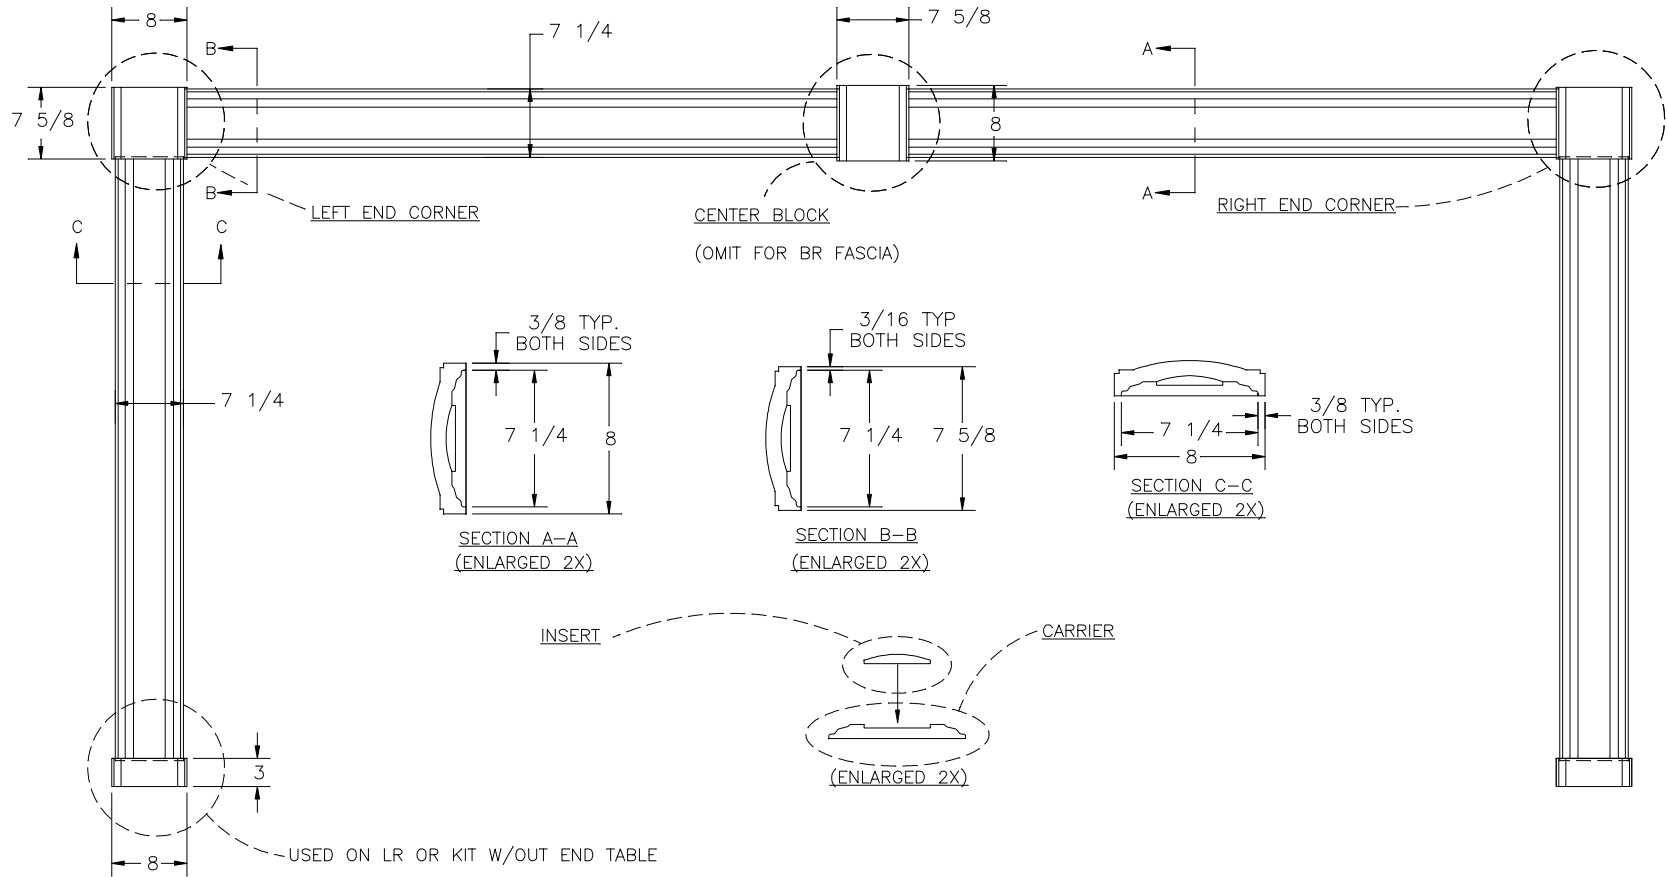

NEWMAR CORP
P.O. Box 30,
Nappanee, IN. 46550

Model: VTDP & AT ME S-O'S
(K503)(K190)

Title:
TYPICAL S-O FASCIA

Sheet
1 OF 7

I.D. # 2009\
ME\SO\PARTS\
ATME_FASCIA

Drawn by:
R. N.

Date:
9/25/07

Checked by:
B. S.

Date:
10/22/07

Revision: ADDED SHEET FOR DRESSER/WARD VTDP 3942

Revision: ADDED PAGE 6. ADDED AT ME 4484 INFO.

By: K. C.

Date: 5/5/08

By: C. M.

Date: 4/30/08


PAGE 4 AND 5 ADDED FOR THE ADDITION OF THE KIT S-O FASCIA AND
DRESSER S-O FASCIA
ADDED FASCIA PART NUMBERS

R. N.

4/18/08

R. N.

11/16/07

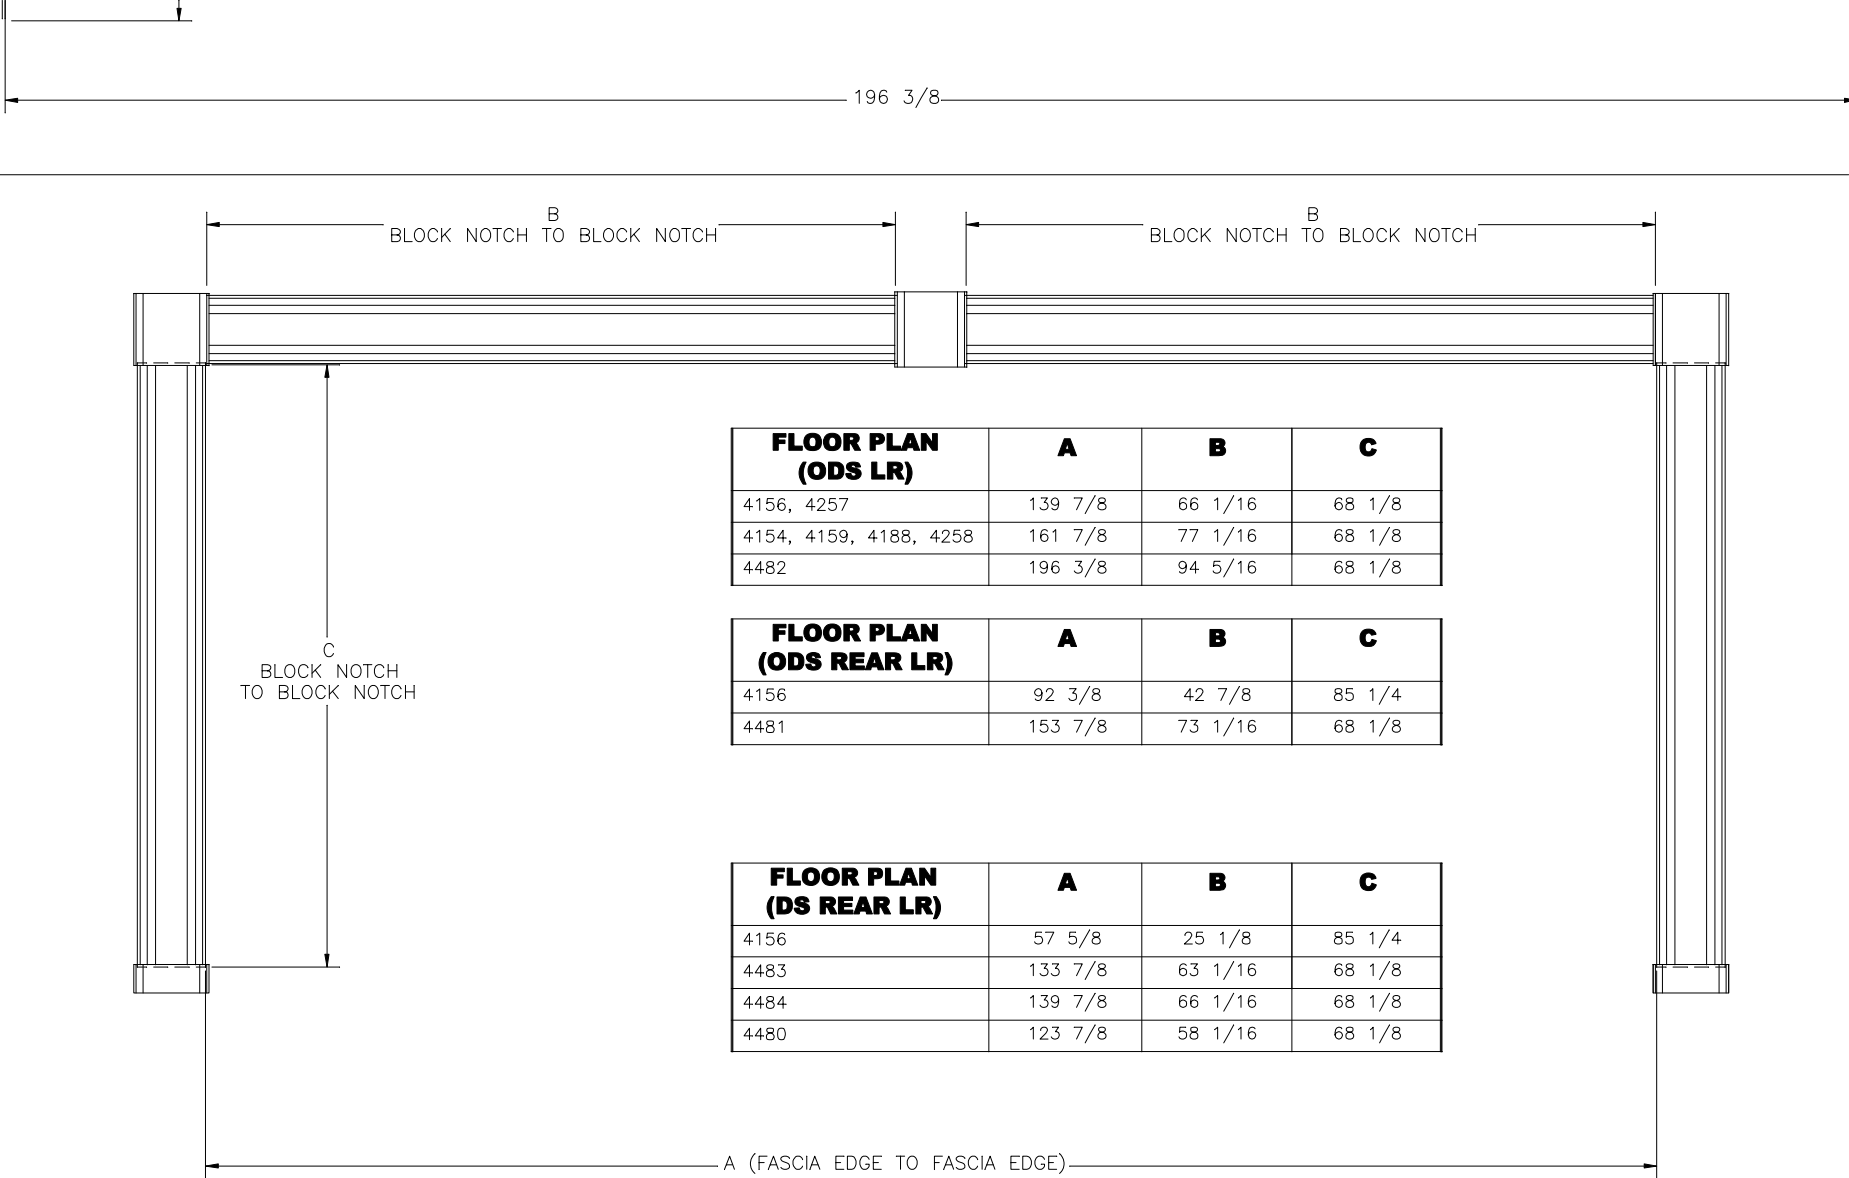


NEWMAR CORP P.O. Box 30, Nappanee, IN. 46550 Title block--75TB	Model: VTDP & AT ME S-O'S (K503)(K190)	Sheet 2 OF 7	Drawn by: R. N.	Checked by: B. S.	Revision: ADDED ATME 4480 TO DS REAR LR	By: S. W.
	Title: LIVING ROOM S-O FASCIA	I.D. # 2009\ME\SO\PARTS\ATME_FASCIA	Date: 9/25/07	Date: 10/22/07		Date: 7/23/08
					Revision: added AT ME 4154, 4159, AND 4258.	By: C. M.
						Date: 5/22/08

ADDED SHEET FOR DRESSER/WARD VTDP 3942


ADDED PAGE 6. ADDED AT ME 4484 INFO.

ADDED 4483 TO CHART

K. C.
5/5/08
C. M.
4/30/08
S. W.

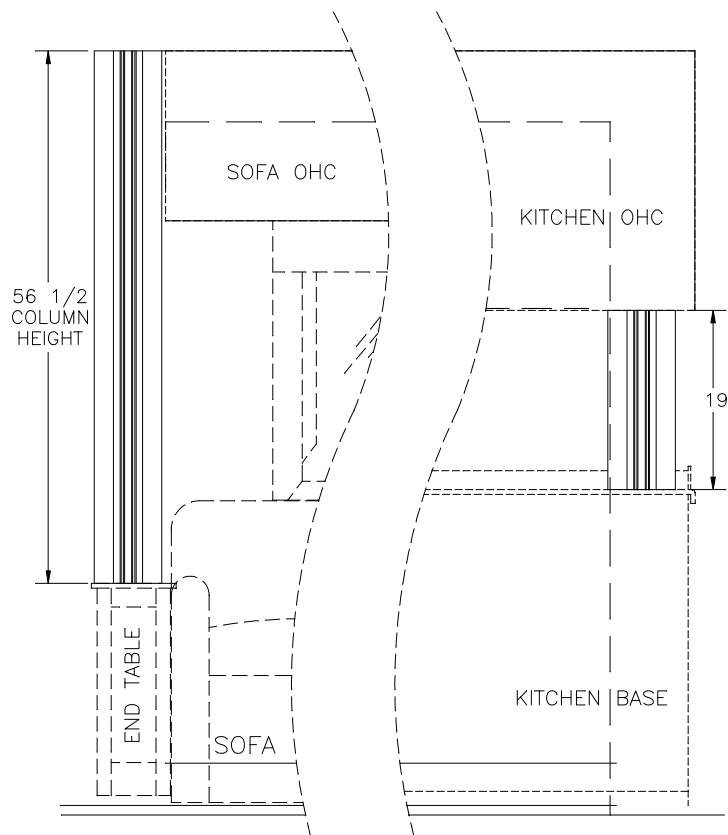

DS PAN S-O
4482

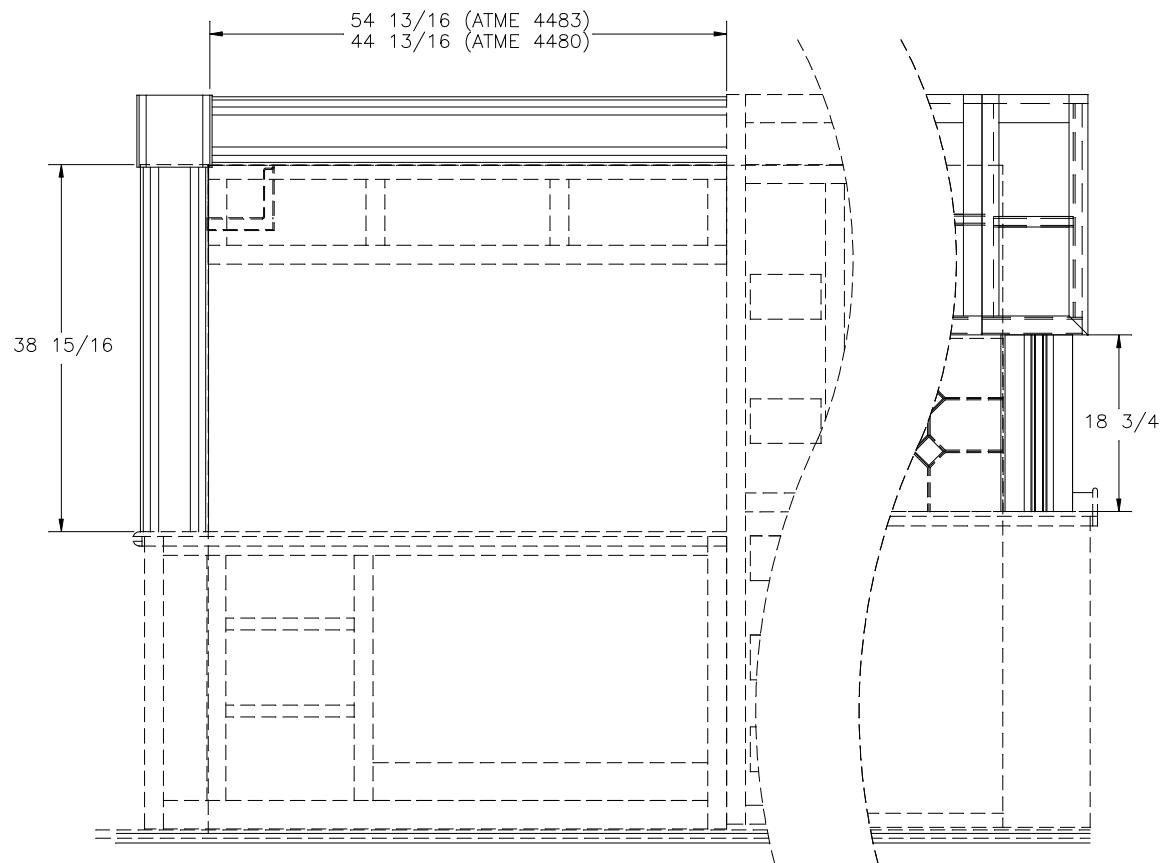

ODS KIT S-O
4480 & 4483



NEWMAR CORP P.O. Box 30, Nappanee, IN. 46550 Title block--75TB	Model: VTDP & AT ME S-O'S (K503)(K190)	Sheet 3 OF 7	Drawn by: R. N.	Checked by: B. S.	Revision: ADDED ATME 4480 TO ODS KIT S-O	By: S. W.
	Title: DS KIT S-O FASCIA	I.D. # 2009\ME\SO\PARTS\ATME_FASCIA	Date: 9/25/07	Date: 10/22/07	Revision: ADDED SHEET FOR DRESSER/WARD VTDP 3942	Date: 7/23/08
						By: K. C.
						Date: 5/5/08

ADDED PAGE 6. ADDED AT ME 4484 INFO.

ADDED 4483 TO CHART

PAGE 4 AND 5 ADDED FOR THE ADDITION OF THE KIT S-O FASCIA AND

C. M.
4/30/08
S. W.
4/25/08
R. N.

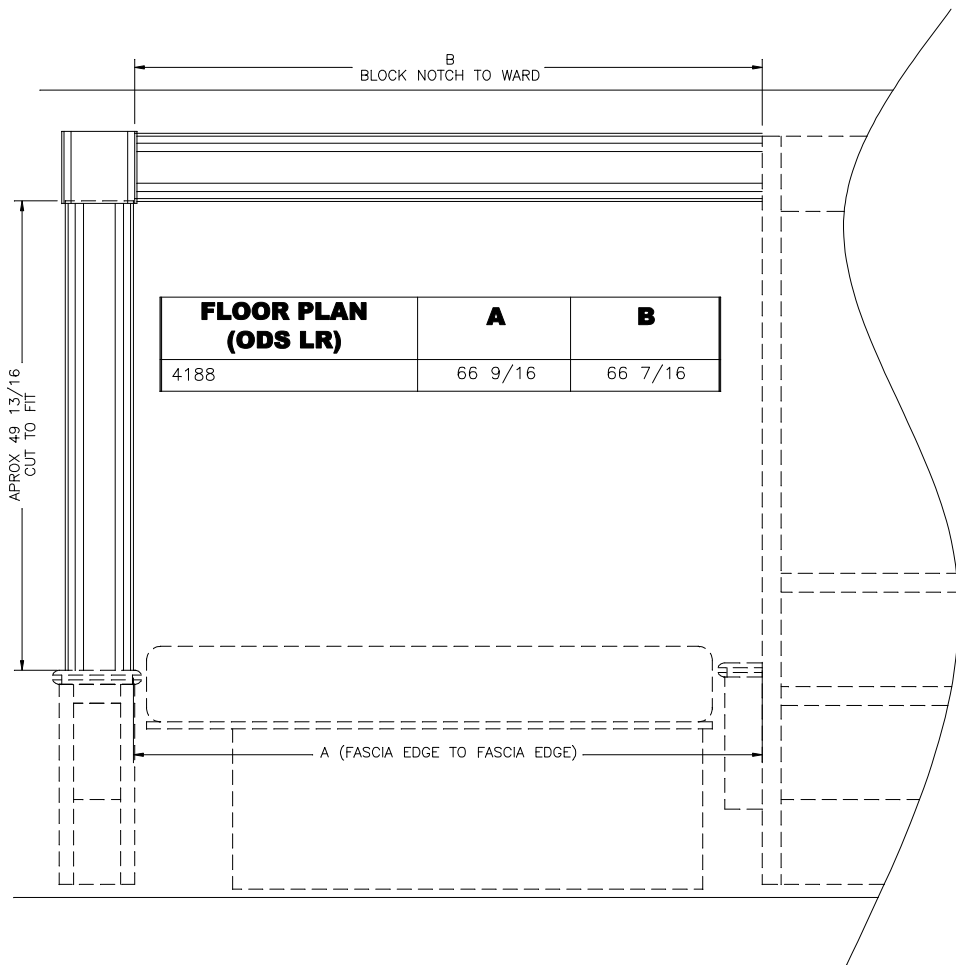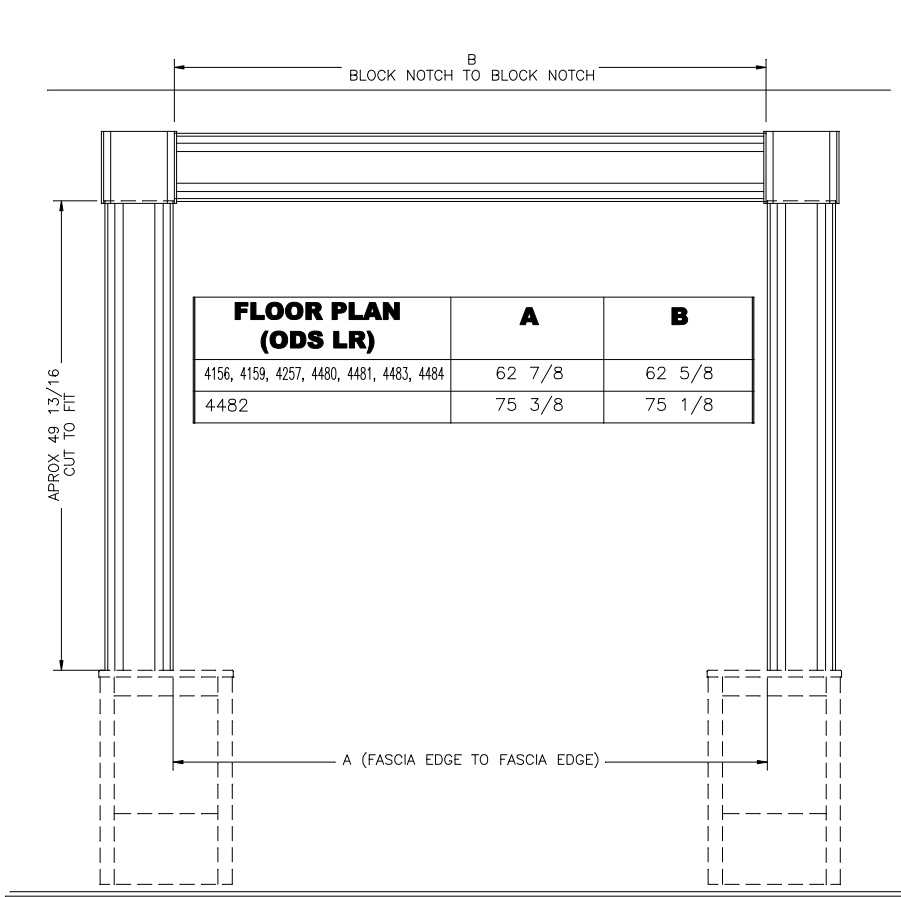

NEWMAR CORP P.O. Box 30, Nappanee, IN. 46550 Title block--75TB	Model: VTDP & AT ME S-O'S (K503)(K190)	Sheet 4 OF 7	Drawn by: R. N.	Checked by: B. S.	Revision: ADDED ATME 4480 TO ODS LR & REVISED 4188 DIM A TO 66 9/16" ILO 62 7/8" & DIM B TO 66 7/16" ILO 62 5/8"	By: S. W.
	Title: BEDROOM S-O FASCIA	I.D. # 2009\ME\SO\PARTS\ATME_FASCIA	Date: 9/25/07	Date: 10/22/07	Revision: ADDED 4159.	Date: 7/23/08
						By: C. M. Date: 5/22/08


ADDED SHEET FOR DRESSER/WARD VTDP 3942

ADDED PAGE 6. ADDED AT ME 4484 INFO.

ADDED 4484 & 4484 TO CHART

K. C.
5/5/08
C. M.
4/30/08
S. W.

FLOOR PLAN	FROM FLOOR PLAN S-O OPENING	A HEADER LENGTH
4482	90 3/4	79 3/4

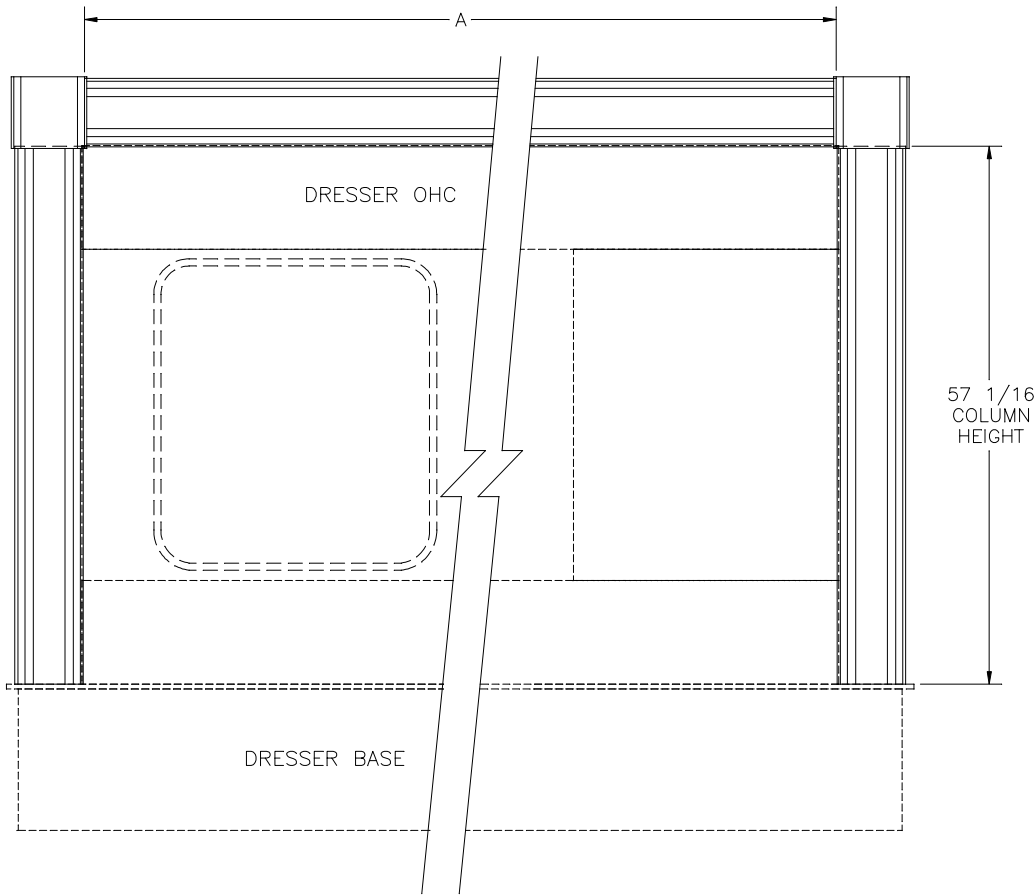

NEWMAR CORP P.O. Box 30, Nappanee, IN. 46550 Title block--75TB	Model: VTDP & AT ME S-O'S (K503)(K190)	Sheet 5 OF 7	Drawn by: R. N.	Checked by: B. S.	Revision: ADDED SHEET FOR DRESSER/WARD VTDP 3942	By: K. C.
	Title:	I.D. # 2009\ME\SO\PARTS\ATME_FASCIA	Date: 9/25/07	Date: 10/22/07	Revision: ADDED PAGE 6. ADDED AT ME 4484 INFO.	Date: 5/5/08
	BEDROOM DRESSER S-O FASCIA					By: C. M.
						Date: 4/30/08


PAGE 4 AND 5 ADDED FOR THE ADDITION OF THE KIT S-O FASCIA AND
THE DRESSER S-O FASCIA

ADDED 4482 TO CHART

ADDED 4188 TO CHART.

R. N.
4/18/08
S. W.
4/14/08
C. M.

FLOOR PLAN	FROM FLOOR PLAN S-O OPENING	A HEADER LENGTH
3942	147	70

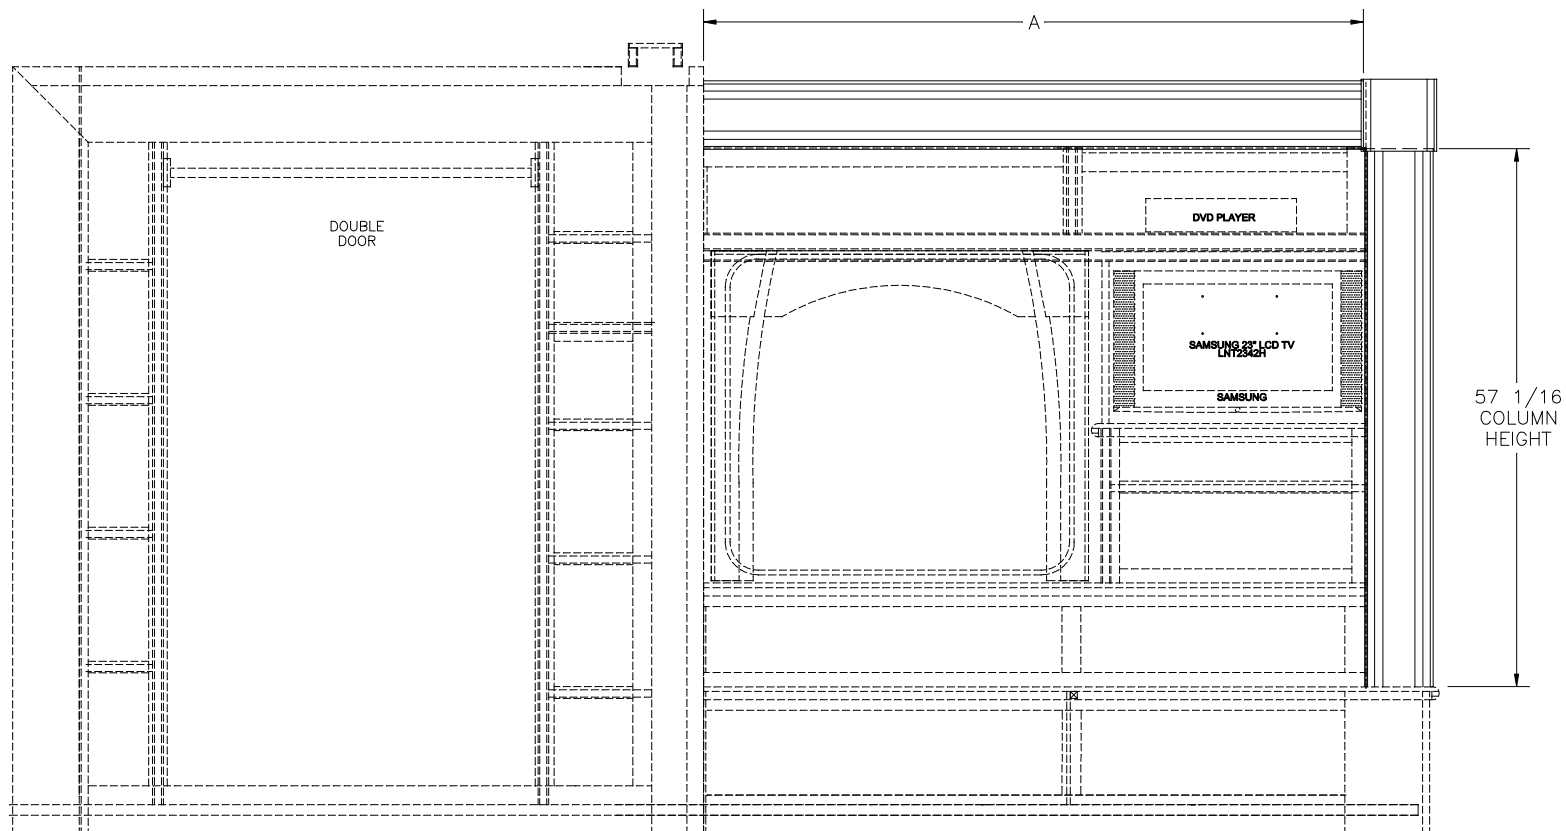

FRONT VIEW

WARD & DRESSER


NEWMAR CORP P.O. Box 30, Nappanee, IN. 46550 Title block--75TB	Model: VTDP & AT ME S-O'S (K503)(K190)	Sheet 6 OF 7	Drawn by: R. N.	Checked by: B. S.	Revision: ADDED SHEET FOR DRESSER/WARD VTDP 3942	By: K. C.
	Title:	I.D. # 2009\ME\SO\PARTS\ATME_FASCIA	Date:	Date:	Revision: ADDED PAGE 6. ADDED AT ME 4484 INFO.	Date: 5/5/08
	BEDROOM DRESSER S-O FASCIA		9/25/07	10/22/07		By: C. M.
						Date: 4/30/08

PAGE 4 AND 5 ADDED FOR THE ADDITION OF THE KIT S-O FASCIA AND
THE DRESSER S-O FASCIA

ADDED 4482 TO CHART

ADDED 4188 TO CHART.

R. N.
4/18/08
S. W.
4/14/08
C. M.

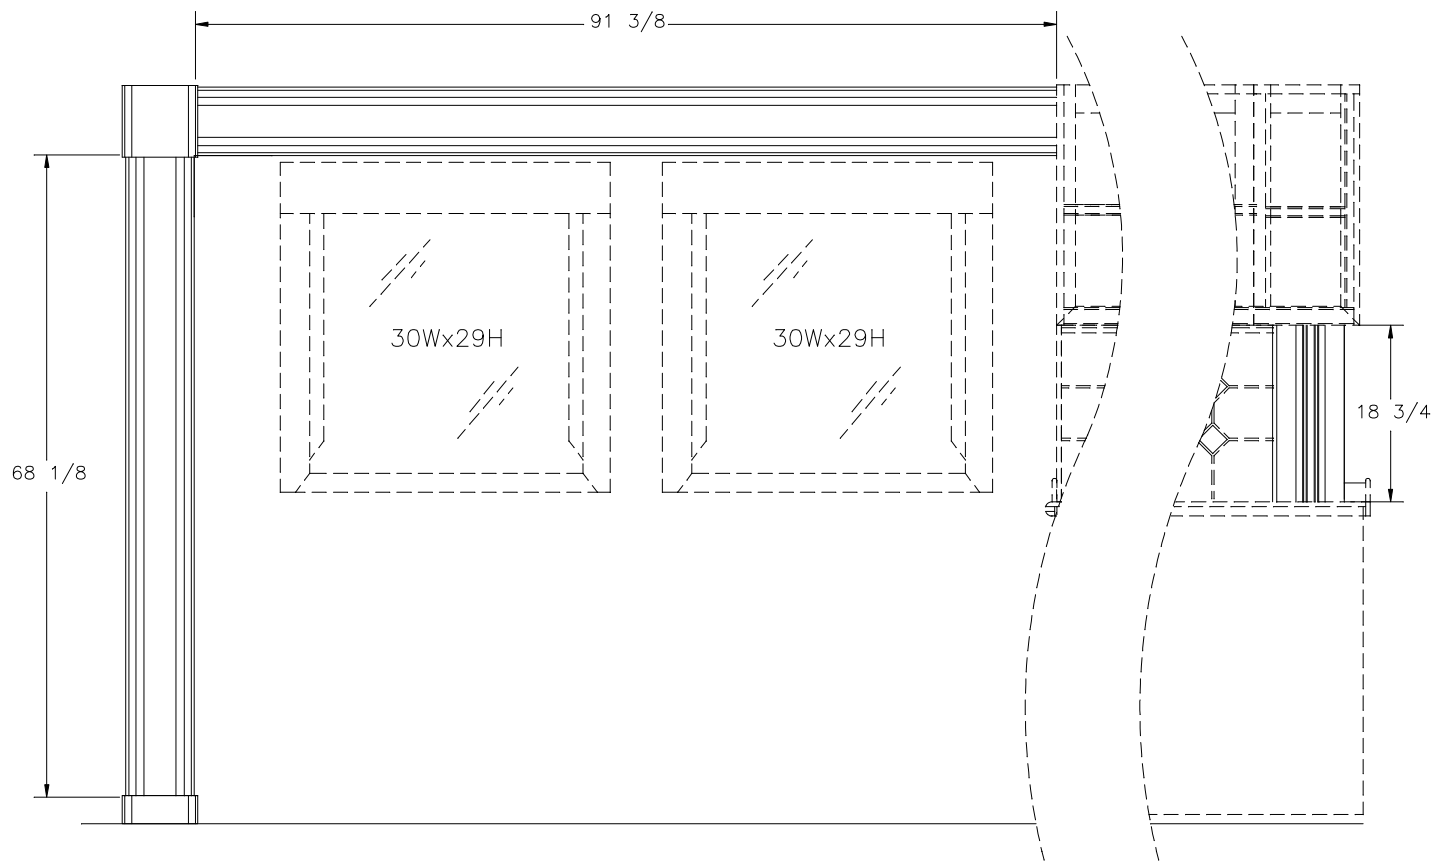

ODS KIT S-O
4484

NEWMAR CORP P.O. Box 30, Nappanee, IN. 46550 Title block--75TB	Model: VTDP & AT ME S-O'S (K503)(K190)	Sheet 7 OF 7	Drawn by: R. N.	Checked by: B. S.	Revision: ADDED SHEET FOR DRESSER/WARD VTDP 3942	By: K. C.
	Title: S-O FASCIA	I.D. # 2009\ME\SO\PARTS\ATME_FASCIA	Date: 9/25/07	Date: 10/22/07	Revision: ADDED PAGE 6. ADDED AT ME 4484 INFO.	Date: 5/5/08
						By: C. M. Date: 4/30/08