BELLY PANS

PAN	FLAT PATTERN	"D"	P/N	"A" FOR OASIS
A				
B	A	50 1/2	130056	
C	A	33 1/2	130243	
D	A	54 1/2	130055	
E	A	42 1/2	130645	
G	A	38 1/2	130647	
H	A	41	130648	
J	A	56 1/2	130907	
K	A	47	130942	
L	A	50 1/2	132650	33 7/8
M	A	50 1/2	132815	9
N	A	47	148420	12
P	A	38 1/2	132817	8 1/2
Q	A	47	132836	12 1/8
R	A	33 1/2	134489	6 7/8

"N" IS ONLY USED ON THE 34' VTDP'S

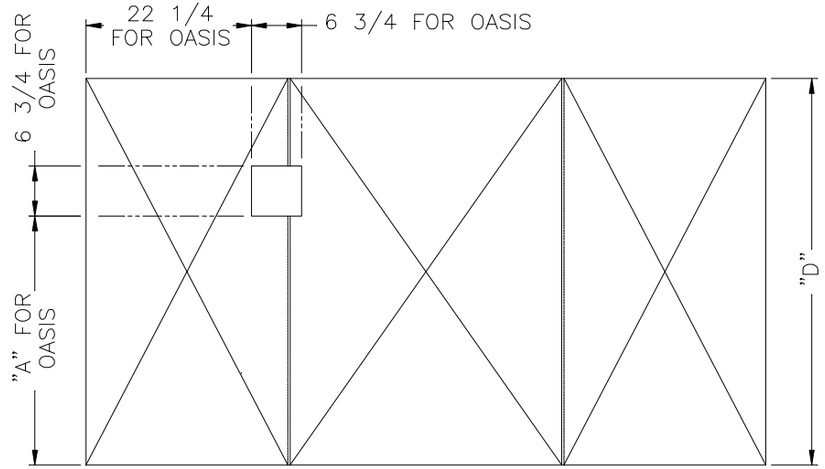

FROM FLAT PATTERN "A"

TOP VIEW

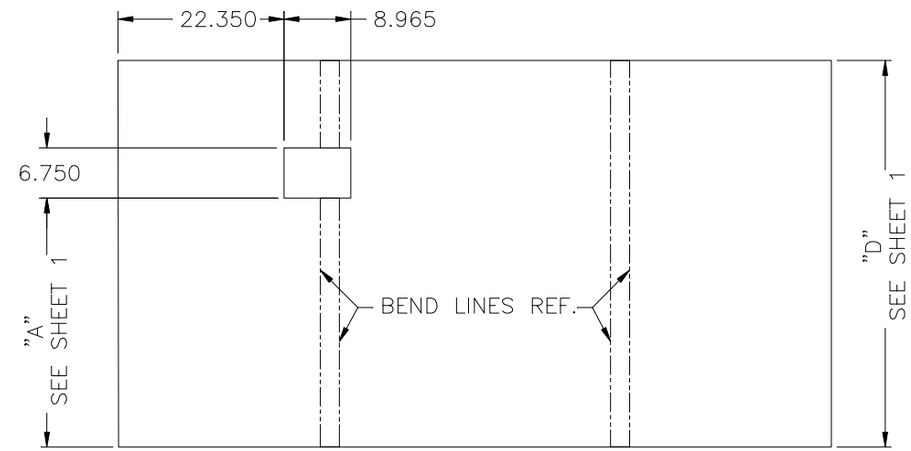

FLAT PATTERN "A" OF BELLY PAN

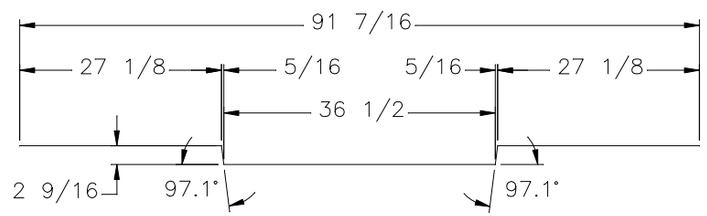

END VIEW

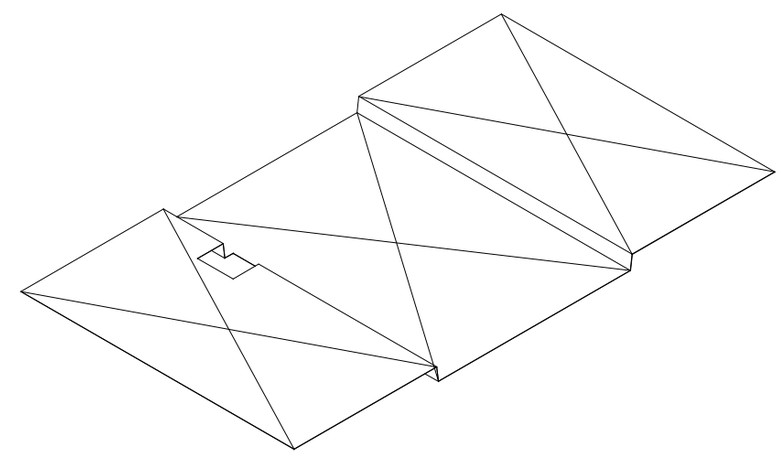

ISO VIEW

NOTES:

- ▷ 22 GA GALVANIZED STEEL
- ▷ LETTER F IS USED FOR SMALL FRONT PAN (SEE SHEET 3)
- ▷ THE PANS WILL OVERLAP 2" AT THE REAR AND 2" TO 6" AT THE FRONT
- ▷ NOTCH FOR OASIS IS ONLY FOR PANS WITH OASIS

NEWMAR CORP *P.O. Box 30, Nappanee, IN. 46550*	Model: VL/VT/DS/MA/LA/EX/KG	Sheet 1 OF 3	Drawn by: B. L. G.	Checked by: R. R.	Revision: Revised sizes & part numbers on sheet 1 & 3 per mark-up. Removed note referencing sheet 4. (ECO #668)	By: D. E. Date:DE 3/26/19
UNITS: INCHES	Title: BELLY PANS	I.D. # 2017\HE\FRAME\PARTS\BELLY_PANS	Date: 10/2/15	Date: 10/6/15	Revision: REMOVED PAN V 51 1/2 P/N 138432 NOT NEEDED (PCR #180885)	By: T. S. Date:BLG 7/14/17
TITLE BLOCK: 1TB						